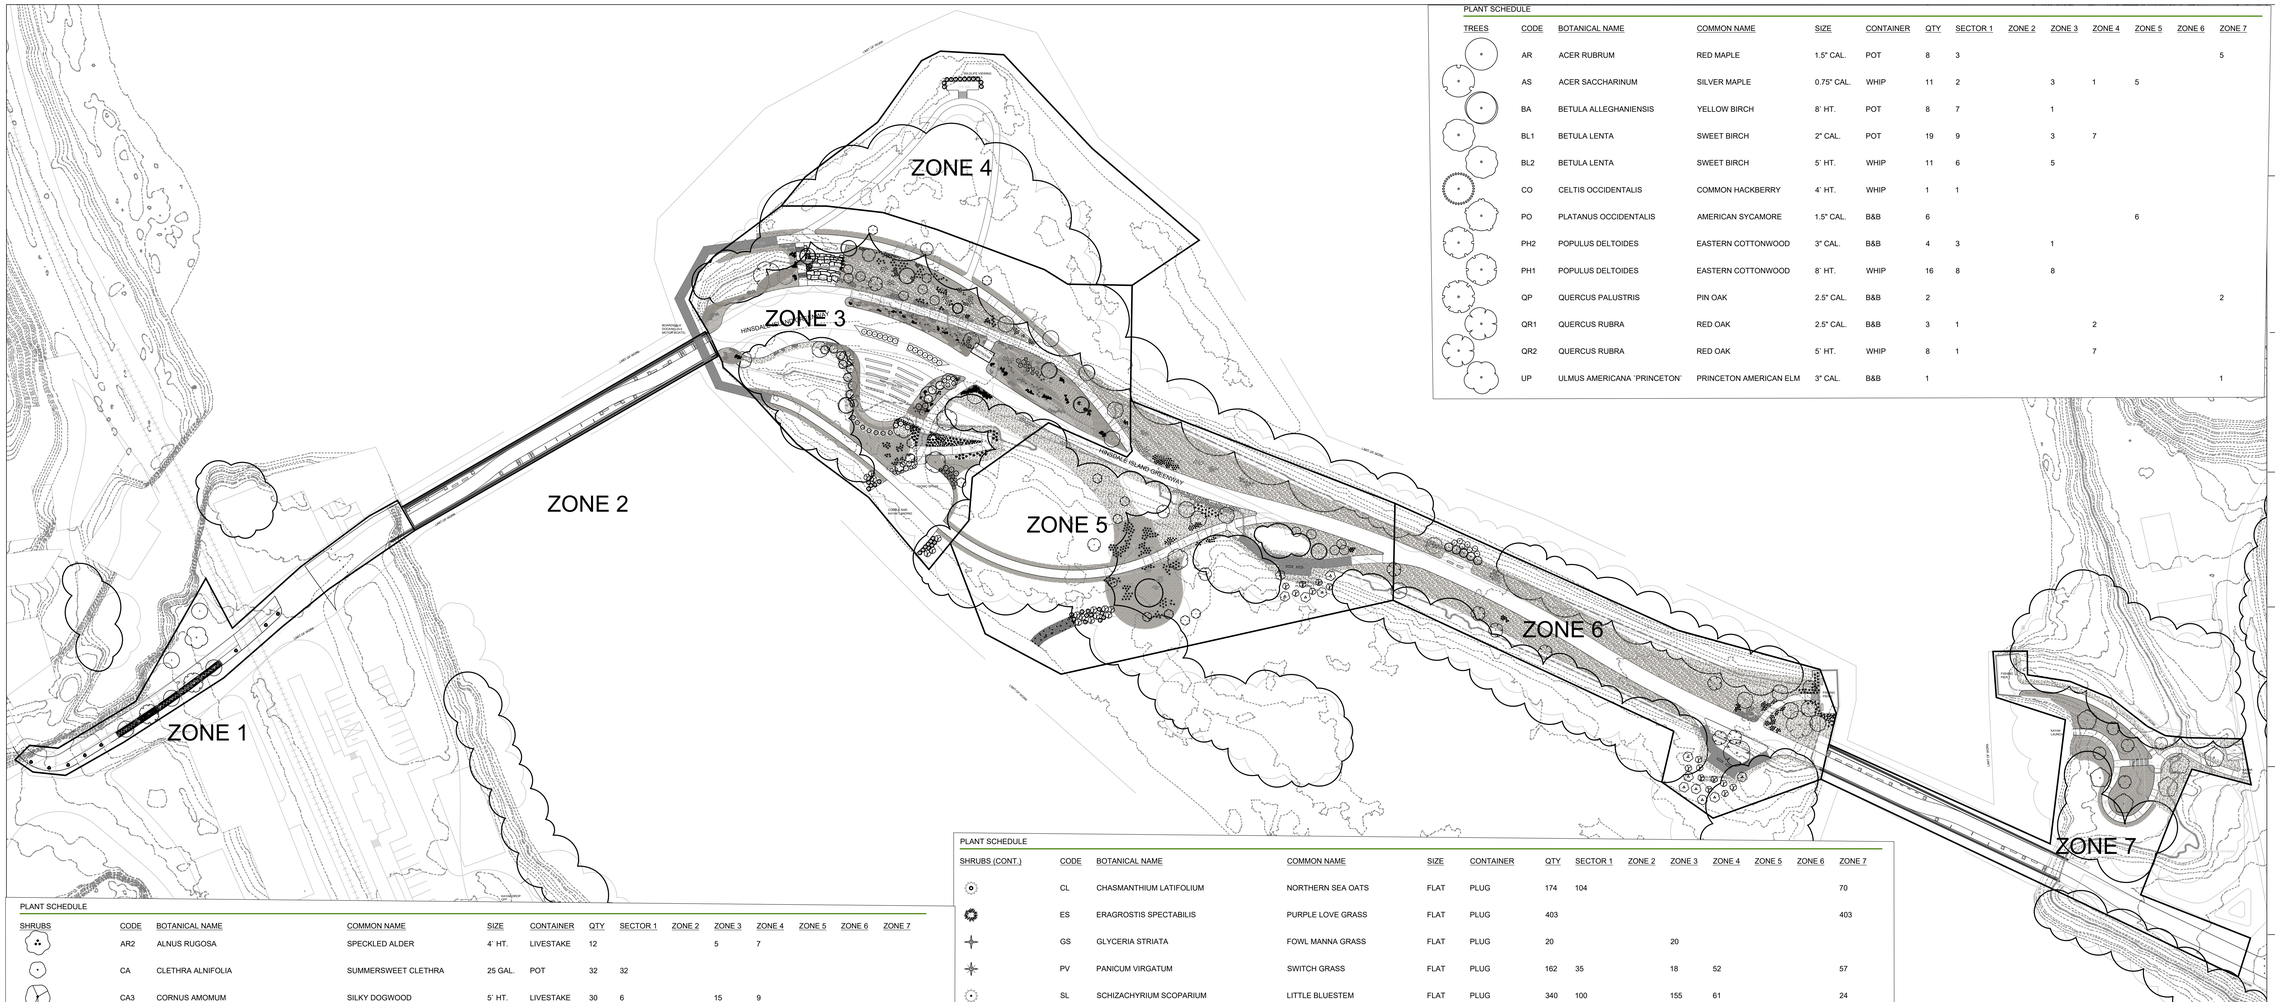

PLANT SCHEDULE

TREES	CODE	BOTANICAL NAME	COMMON NAME	SIZE	CONTAINER	QTY	SECTOR 1	ZONE 2	ZONE 3	ZONE 4	ZONE 5	ZONE 6	ZONE 7
	AR	ACER RUBRUM	RED MAPLE	1.5" CAL.	POT	8	3						5
	AS	ACER SACCHARINUM	SILVER MAPLE	0.75" CAL.	WHIP	11	2		3	1	5		
	BA	BETULA ALLEGHANIENSIS	YELLOW BIRCH	8' HT.	POT	8	7		1				
	BL1	BETULA LENTA	SWEET BIRCH	2" CAL.	POT	19	9		3	7			
	BL2	BETULA LENTA	SWEET BIRCH	5' HT.	WHIP	11	6		5				
	CO	CELTIS OCCIDENTALIS	COMMON HACKBERRY	4' HT.	WHIP	1	1						
	PO	PLATANUS OCCIDENTALIS	AMERICAN SYCAMORE	1.5" CAL.	B&B	6					6		
	PH2	POPULUS DELTOIDES	EASTERN COTTONWOOD	3" CAL.	B&B	4	3		1				
	PH1	POPULUS DELTOIDES	EASTERN COTTONWOOD	8' HT.	WHIP	16	8		8				
	QP	QUERCUS PALUSTRIS	PIN OAK	2.5" CAL.	B&B	2							2
	QR1	QUERCUS RUBRA	RED OAK	2.5" CAL.	B&B	3	1			2			
	QR2	QUERCUS RUBRA	RED OAK	5' HT.	WHIP	8	1			7			
	UP	ULMUS AMERICANA 'PRINCETON'	PRINCETON AMERICAN ELM	3" CAL.	B&B	1							1

PLANT SCHEDULE

SHRUBS	CODE	BOTANICAL NAME	COMMON NAME	SIZE	CONTAINER	QTY	SECTOR 1	ZONE 2	ZONE 3	ZONE 4	ZONE 5	ZONE 6	ZONE 7
	AR2	ALNUS RUGOSA	SPECKLED ALDER	4' HT.	LIVESTAKE	12			5	7			
	CA	CLETHRA ALNIFOLIA	SUMMERSWEET CLETHRA	25 GAL.	POT	32	32						
	CA3	CORNUS AMOMUM	SILKY DOGWOOD	5' HT.	LIVESTAKE	30	6		15	9			
	CR	CORNUS SERICEA	RED TWIG DOGWOOD	4' HT.	LIVESTAKE	37	14	12	11				
	CA2	CORYLUS AMERICANA	AMERICAN HAZELNUT	5' HT.		17	12			5			
	CW	CORYLUS CORNUTA	WESTERN HAZELNUT	4' HT.	POT	12	12						
	IW	ILEX VERTICILLATA	WINTERBERRY	15 GAL.	POT	3	3						
	IW2	ILEX VERTICILLATA	WINTERBERRY	30 GAL.	POT	3	3						
	VH	VACCINIUM CORYMBOSUM	HIGHBUSH BLUEBERRY	30 GAL.	POT	6	6						
	VA	VIBURNUM DENTATUM	VIBURNUM	25 GAL.	POT	24	17			7			
	VP	VIBURNUM NUDUM	POSSUMHAW	25 GAL.	POT	3	3						

ANNUALS/PERENNIALS	CODE	BOTANICAL NAME	COMMON NAME	SIZE	CONTAINER	QTY	SECTOR 1	ZONE 2	ZONE 3	ZONE 4	ZONE 5	ZONE 6	ZONE 7
	AI	ASCLEPIAS INCARNATA	SWAMP MILKWEED	FLAT	PLUG	12							12
	EG	EUTHAMIA GRAMINIFOLIA	GRASS LEAFED GOLDENROD	FLAT	PLUG	99	99						
	GA	GAILLARDIA ARISTATA	BLANKET FLOWER	FLAT	PLUG	60	22						38
	LS	LIATRIS SPICATA	SPIKE GAYFEATHER	FLAT	PLUG	9				9			
	MB	MONARDA FISTULOSA	BERGAMOT	FLAT	PLUG	256	203		8	32			13
	PD	PENSTEMON DIGITALIS	BEARDTONGUE	FLAT	PLUG	261	248		13				
	PH	PETUNIA X HYBRIDA	PETUNIA	FLAT	PLUG	72							72
	PM	PYCNANTHEMUM MUTICUM	CLUSTERED MOUNTAINMINT	FLAT	PLUG	109	74		23				12
	PS	PYCNANTHEMUM TENUIFOLIUM	SLENDER MOUNTAIN MINT	FLAT	PLUG	34	34						
	SL5	SAGITTARIA LATIFOLIA	LANCE-LEAFED ARROWHEAD	FLAT	PLUG	13			13				
	SR	SOLIDAGO RIGIDA	STIFF GOLDENROD	FLAT	PLUG	203	143		32	28			
	SP	SYMPHYOTRICHUM PILOSUM	FROST ASTER	FLAT	PLUG	62	32		15	15			
	SP2	SYMPHYOTRICHUM PUNICEUM	SWAMP ASTER	FLAT	PLUG	33	24						9
	TL	TYPHA LATIFOLIA	BROAD LEAVED CATTAIL	FLAT	PLUG	202			202				

FERN	CODE	BOTANICAL NAME	COMMON NAME	SIZE	CONTAINER	QTY	SECTOR 1	ZONE 2	ZONE 3	ZONE 4	ZONE 5	ZONE 6	ZONE 7
	DP2	DENNSTAEDTIA PUNCTILOBULA	HAY-SCENTED FERN	FLAT	PLUG	150	100		50				
	MV	MATTEUCCIA STRUTHIOPTERIS PENSYLVANICA	OSTRICH FERN	FLAT	PLUG	240	81		159				
	OS	ONOCLEA SENSIBILIS	SENSITIVE FERN	FLAT	PLUG	108	80		28				
	OC	OSMUNDA CINNAMOMEA	CINNAMON FERN	FLAT	PLUG	65	65						

GRASSES	CODE	BOTANICAL NAME	COMMON NAME	SIZE	CONTAINER	QTY	SECTOR 1	ZONE 2	ZONE 3	ZONE 4	ZONE 5	ZONE 6	ZONE 7
	AH	AGROSTIS HYEMALIS	SMALL BENTGRASS	FLAT	PLUG	232	159			73			
	BC	BOUTELOUA CURTIPENDULA	SIDE OATS GRAMA	FLAT	PLUG	54			54				
	CL	CHASMANTHIUM LATIFOLIUM	NORTHERN SEA OATS	FLAT	PLUG	174	104						70

PLANT SCHEDULE

SHRUBS (CONT.)	CODE	BOTANICAL NAME	COMMON NAME	SIZE	CONTAINER	QTY	SECTOR 1	ZONE 2	ZONE 3	ZONE 4	ZONE 5	ZONE 6	ZONE 7
	CL	CHASMANTHIUM LATIFOLIUM	NORTHERN SEA OATS	FLAT	PLUG	174	104						70
	ES	ERAGROSTIS SPECTABILIS	PURPLE LOVE GRASS	FLAT	PLUG	403							403
	GS	GLYCERIA STRIATA	FOWL MANNA GRASS	FLAT	PLUG	20			20				
	PV	PANICUM VIRGATUM	SWITCH GRASS	FLAT	PLUG	162	35		18	52			57
	SL	SCHIZACHYRIUM SCOPARIUM	LITTLE BLUESTEM	FLAT	PLUG	340	100		155	61			24

VINES	CODE	BOTANICAL NAME	COMMON NAME	SIZE	CONTAINER	QTY	SECTOR 1	ZONE 2	ZONE 3	ZONE 4	ZONE 5	ZONE 6	ZONE 7
	CW2	CLEMATIS OCCIDENTALIS	WESTERN BLUE VIRGIN'S BOWER	FLAT	PLUG	88				1	27	60	
	PC	PHASEOLUS COCCINEUS	SCARLET RUNNER	FLAT	PLUG	42				1	11	30	
	PA	PHASEOLUS VULGARIS RATTLESNAKE MASTER	KIDNEY BEAN	FLAT	PLUG	22					8	14	

PLANT SCHEDULE

GROUND COVERS	CODE	BOTANICAL NAME	COMMON NAME	SIZE	CONTAINER	SPACING	QTY	SECTOR 1	ZONE 2	ZONE 3	ZONE 4	ZONE 5	ZONE 6	ZONE 7
		RESTORATION MIX 1					24,700 SF	3,522 SF		1,363 SF	19,816 SF			
	AH3	AGROSTIS HYEMALIS	SMALL BENTGRASS	SEED	SEED		1,976 SF	282 SF		109 SF	1,585 SF			
	AV	ANDROPOGON VIRGINICUS	BROOMSEDGE BLUESTEM	SEED	SEED		2,272 SF	324 SF		125 SF	1,823 SF			
	CF	CHAMAECRISTA FASCICULATA	PARTRIDGE PEA	SEED	SEED		741 SF	106 SF		41 SF	594 SF			
	DC3	DESMODIUM CANADENSE	SHOWY TICK TREFOIL	SEED	SEED		494 SF	70 SF		27 SF	396 SF			
	DC2	DICHANTHELIUM CLANDESTINUM	DEER TONGUE	SEED	SEED		4,940 SF	704 SF		273 SF	3,963 SF			
	EC	ELYMUS CANADENSIS	CANADA WILD RYE	SEED	SEED		2,470 SF	352 SF		136 SF	1,982 SF			
	ER	ELYMUS RIPARIUS	RIVERBANK RYE	SEED	SEED		2,470 SF	352 SF		136 SF	1,982 SF			
	JT	JUNCUS TENUIS	POVERTY RUSH	SEED	SEED		1,235 SF	176 SF		68 SF	991 SF			
	PI2	PARTHENOCISSUS QUINQUEFOLIA NONE	VIRGINIA CREEPER	SEED	SEED		741 SF	106 SF		41 SF	594 SF			
	PM2	PYCNANTHEMUM MUTICUM	CLUSTERED MOUNTAINMINT	SEED	SEED		99 SF	14 SF		5 SF	79 SF			
	SL3	SCHIZACHYRIUM SCOPARIUM	LITTLE BLUESTEM	SEED	SEED		6,175 SF	880 SF		341 SF	4,954 SF			
	SR2	SOLIDAGO RIGIDA	STIFF GOLDENROD	SEED	SEED		173 SF	25 SF		10 SF	139 SF			
	SW	SOLIDAGO RUGOSA	WRINKLELEAF GOLDENROD	SEED	SEED		173 SF	25 SF		10 SF	139 SF			
	SC	SYMPHYOTRICHUM CORDIFOLIUM	BLUE WOOD ASTER	SEED	SEED		741 SF	106 SF		41 SF	594 SF			
		RESTORATION MIX 2					18,156 SF	8,954 SF		4,266 SF		4,936 SF		
	BC3	BOEHMERIA CYLINDRICA	FALSE NETTLE	SEED	SEED		545 SF	269 SF		128 SF		148 SF		
	CI	CAREX INTUMESCENS	GREATER BLADDER SEDGE	SEED	SEED		1,816 SF	895 SF		427 SF		494 SF		
	CS2	CAREX SCOPARIA	BROOM SEDGE	SEED	SEED		1,452 SF	716 SF		341 SF		395 SF		
	CS	CINNA ARUNDINACEA	STOUT WOOD-REEDGRASS	SEED	SEED		3,086 SF	1,522 SF		725 SF		839 SF		
	DC4	DICHANTHELIUM CLANDESTINUM	DEER TONGUE	SEED	SEED		4,539 SF	2,238 SF		1,067 SF		1,234 SF		
	ER2	ELYMUS RIPARIUS	RIVERBANK RYE	SEED	SEED		2,723 SF	1,343 SF		640 SF		740 SF		
	EV	ELYMUS VIRGINICUS	VIRGINIA WILD RYE	SEED	SEED		908 SF	448 SF		213 SF		247 SF		
	EM	EUTROCHIUM MACULATUM	SPOTTED JOE PYE WEED	SEED	SEED		545 SF	269 SF		128 SF		148 SF		
	IC	IMPATIENS CAPENSIS	SPOTTED JEWELWEED	SEED	SEED		908 SF	448 SF		213 SF		247 SF		
	PI	PARTHENOCISSUS QUINQUEFOLIA NONE	VIRGINIA CREEPER	SEED	SEED		545 SF	269 SF		128 SF		148 SF		
	TP	THALICTRUM PUBESCENS	KING OF THE MEADOW	SEED	SEED		545 SF	269 SF		128 SF		148 SF		
	ZA2	ZIZIA AUREA	GOLDEN ALEXANDER	SEED	SEED		545 SF	269 SF		128 SF		148 SF		
		RESTORATION MIX 3					18,935 SF	9,386 SF		1,528 SF	5,375 SF	2,647 SF		
	AH4	AGROSTIS HYEMALIS	SMALL BENTGRASS	SEED	SEED		2,840 SF	1,408 SF		229 SF	806 SF	397 SF		
	AN	ARALIA NUDICAULIS	WILD SARSAPARILLA	SEED	SEED		379 SF	188 SF		31 SF	107 SF	53 SF		
	CP	CAREX PENSYLVANICA	PENNSYLVANIA SEDGE	SEED	SEED		947 SF	469 SF		76 SF	269 SF	132 SF		
	CS3	CINNA ARUNDINACEA	STOUT WOOD-REEDGRASS	SEED	SEED		2,840 SF	1,408 SF		229 SF	806 SF	397 SF		
	DC5	DICHANTHELIUM CLANDESTINUM	DEER TONGUE	SEED	SEED		947 SF	469 SF		76 SF	269 SF	132 SF		
	EC2	ELYMUS CANADENSIS	CANADA WILD RYE	SEED	SEED		1,894 SF	939 SF		153 SF	537 SF	265 SF		
	ER3	ELYMUS RIPARIUS	RIVERBANK RYE	SEED	SEED		1,894 SF	939 SF		153 SF	537 SF	265 SF		
	ED	EURYBIA DIVARICATA	WHITE WOOD ASTER	SEED	SEED		568 SF	282 SF		46 SF	161 SF	79 SF		
	JT2	JUNCUS TENUIS	POVERTY RUSH	SEED	SEED		1,894 SF	939 SF		153 SF	537 SF	265 SF		
	PS2	PYCNANTHEMUM TENUIFOLIUM	SLENDER MOUNTAIN MINT	SEED	SEED		568 SF	282 SF		46 SF	161 SF	79 SF		
	SL4	SCHIZACHYRIUM SCOPARIUM	LITTLE BLUESTEM	SEED	SEED		1,894 SF	939 SF		153 SF	537 SF	265 SF		
	SW2	SOLIDAGO RUGOSA	WRINKLELEAF GOLDENROD	SEED	SEED		568 SF	282 SF		46 SF	161 SF	79 SF		
	SN	SYMPHYOTRICHUM NOVAE-ANGLIAE	NEW ENGLAND ASTER	SEED	SEED		568 SF	282 SF		46 SF	161 SF	79 SF		
	SP3	SYMPHYOTRICHUM PILOSUM	FROST ASTER	SEED	SEED		568 SF	282 SF		46 SF	161 SF	79 SF		
	ZA3	ZIZIA AUREA	GOLDEN ALEXANDER	SEED	SEED		568 SF	282 SF		46 SF	161 SF	79 SF		
	DP	DENNSTAEDTIA PUNCTILOBULA	HAY-SCENTED FERN	FLAT	PLUG	18" o.c.	42	42						

GRASSES	CODE	BOTANICAL NAME	COMMON NAME	SIZE	CONTAINER	SPACING	QTY	SECTOR 1	ZONE 2	ZONE 3	ZONE 4	ZONE 5	ZONE 6	ZONE 7
	AH2	AGROSTIS HYEMALIS	SMALL BENTGRASS	FLAT	PLUG	12" o.c.	1,760	1,760						
	BC2	BOUTELOUA CURTIPENDULA	SIDE OATS GRAMA	FLAT	PLUG	18" o.c.	377	377						
	DC	DICHANTHELIUM CLANDESTINUM	DEER TONGUE	FLAT	PLUG	18" o.c.	725	725						
	PV2	PANICUM VIRGATUM	SWITCH GRASS	FLAT	PLUG	30" o.c.	411	411						
	SL2	SCHIZACHYRIUM SCOPARIUM	LITTLE BLUESTEM	FLAT	PLUG	18" o.c.	1,311	1,311						

Planting Notes

1. Planting contractor shall visit site prior to submitting bid to become completely familiar with site conditions.
2. No planting will be installed until all grading and construction has been completed in immediate area.
3. If there is a discrepancy between the number of plants shown on the plan and the number of plants shown in the plant list, the number of plants shown on plan will take precedence.
4. All container material to be grown in container a minimum of 6 months.
5. All material shall comply with the latest edition of the American Standard for Nursery Stock, American Association of Nurseryman
6. Contractor shall repair all damage to property from planting operations at no cost to the owner.
7. Contractor shall guarantee new plant material through one calendar year from time of provisional acceptance.
8. Contractor shall water planting as necessary via water truck during the first growing season.
9. Plant material should be installed in either spring or late summer/early fall to allow for establishment prior to summer heat and winter freeze, thaw action.
10. Spacing of plants is to be based on measurements taken parallel to the ground plane.
11. All disturbed areas not to be paved or planted shall be loamed and seeded as shown. See specifications for seed mix.
12. Staking and guying shall be determined by the Landscape Architect on a tree by tree basis. For pricing purposes, provide a per tree unit cost for staking and guying. If staking and guying is required, remove tree wrap, stakes, and guy wires at end of first growing season.
13. Planting beds of herbaceous plugs, shrubs, and trees should be mulched with shredded bark to a depth of 1.5" and mulch should not contact plant crowns or trunks.
14. Areas that are seeded should be lightly covered with seed free straw. Do not apply shredded bark mulch to herbaceous, shrub, or trees planted within a seeded area.

Site Preparation Notes

1. An Invasive species management and removal plan to be enacted minimum of 1 year, but preferably 2 years prior to the beginning of site construction.
2. Invasive species should be managed, and if possible removed, from both planted and unplanted areas of the island to reduce invasive pressure on the proposed future plantings.
3. Major populations of the following exotic and invasive species are present within the limit of work: Celastrus orbiculatus (oriental bittersweet), Rosa multiflora (multiflora rose), Berberis thunbergii (Japanese barberry), and Reynoutria japonica (Japanese knotweed).
4. Invasive species such as Celastrus orbiculatus and Reynoutria japonica that readily resprout when cut and propagate from vegetative cuttings should be controlled via systemic herbicide.
5. When possible, apply herbicide via stump painting. If stump painting is not possible, then "glove-of-death" is the next preferable method, followed by targeted spraying.
6. Consult with an invasive species specialist and a certified pesticide applicator to design a management plan targeting the invasive species present on site.
7. Invasive plant materials that have the potential to propagate or that carry ripe seed/berries should be removed from the site and disposed of according to local and state regulations.

**NOT A CONSTRUCTION DOCUMENT

**NOT TO SCALE. ELEMENTS MAY NOT REFLECT ACTUAL EXISTENCE, SIZE, LOCATION, OR CHARACTERISTICS

HINSDALE ISLAND GREENWAY

BRATTLEBORO, VT AND HINSDALE, NH

SEAL/SIGNATURE:

N/A

REVISIONS:

N/A

ISSUED FOR:

EXISTING BRIDGES SUBCOMMITTEE

DRAWN BY:

CHRISTOPHER RAMAGE

CHECKED BY:

N/A

DATE:

2/25/2021

SCALE: 1" = 50'

25 75 125 FT

SHEET TITLE:

HINSDALE ISLAND GREENWAY - CONCEPTUAL RESTORATION AND PLANTING PLAN - OVERVIEW (1 OF 9)

SHEET NUMBER:

1

**NOT A CONSTRUCTION DOCUMENT

**NOT TO SCALE. ELEMENTS MAY NOT REFLECT ACTUAL EXISTENCE, SIZE, LOCATION, OR CHARACTERISTICS

HINSDALE ISLAND GREENWAY

BRATTLEBORO, VT AND HINSDALE, NH

SEAL/SIGNATURE:

N/A

REVISIONS:

N/A

ISSUED FOR:

EXISTING BRIDGES SUBCOMMITTEE

DRAWN BY:

CHRISTOPHER RAMAGE

CHECKED BY:

N/A

DATE:

2/25/2021

SCALE: 1" = 10'

5 15 25 FT

GENERAL NOTES

1. REFER TO SITE PREPARATION NOTES AND PLANTING NOTES ON SHEET 1 -PLANTING PLAN OVERVIEW..

PLANT SCHEDULE ZONE 1

TREES	CODE	BOTANICAL NAME	COMMON NAME	SIZE	CONTAINER	QTY
	AR	ACER RUBRUM	RED MAPLE	1.5" CAL.	POT	5
	QP	QUERCUS PALUSTRIS	PIN OAK	2.5" CAL.	B&B	2
	UP	ULMUS AMERICANA `PRINCETON`	PRINCETON AMERICAN ELM	3" CAL.	B&B	1
ANNUALS/PERENNIALS	**CODE**	**BOTANICAL NAME**	**COMMON NAME**	**SIZE**	**CONTAINER**	**QTY**
	AI	ASCLEPIAS INCARNATA	SWAMP MILKWEED	FLAT	PLUG	12
	GA	GAILLARDIA ARISTATA	BLANKET FLOWER	FLAT	PLUG	38
	MB	MONARDA FISTULOSA	BERGAMOT	FLAT	PLUG	13
	PH	PETUNIA X HYBRIDA	PETUNIA	FLAT	PLUG	72
	PM	PYCNANTHEMUM MUTICUM	CLUSTERED MOUNTAINMINT	FLAT	PLUG	12
	SP2	SYMPHYOTRICHUM PUNICEUM	SWAMP ASTER	FLAT	PLUG	9
GRASSES	**CODE**	**BOTANICAL NAME**	**COMMON NAME**	**SIZE**	**CONTAINER**	**QTY**
	CL	CHASMANTHIUM LATIFOLIUM	NORTHERN SEA OATS	FLAT	PLUG	70
	ES	ERAGROSTIS SPECTABILIS	PURPLE LOVE GRASS	FLAT	PLUG	403
	PV	PANICUM VIRGATUM	SWITCH GRASS	FLAT	PLUG	57
	SL	SCHIZACHYRIUM SCOPARIUM	LITTLE BLUESTEM	FLAT	PLUG	24

SHEET TITLE:

HINSDALE ISLAND GREENWAY - CONCEPTUAL RESTORATION AND PLANTING PLAN - ZONE 1 (2 0F 9)

SHEET NUMBER:

2

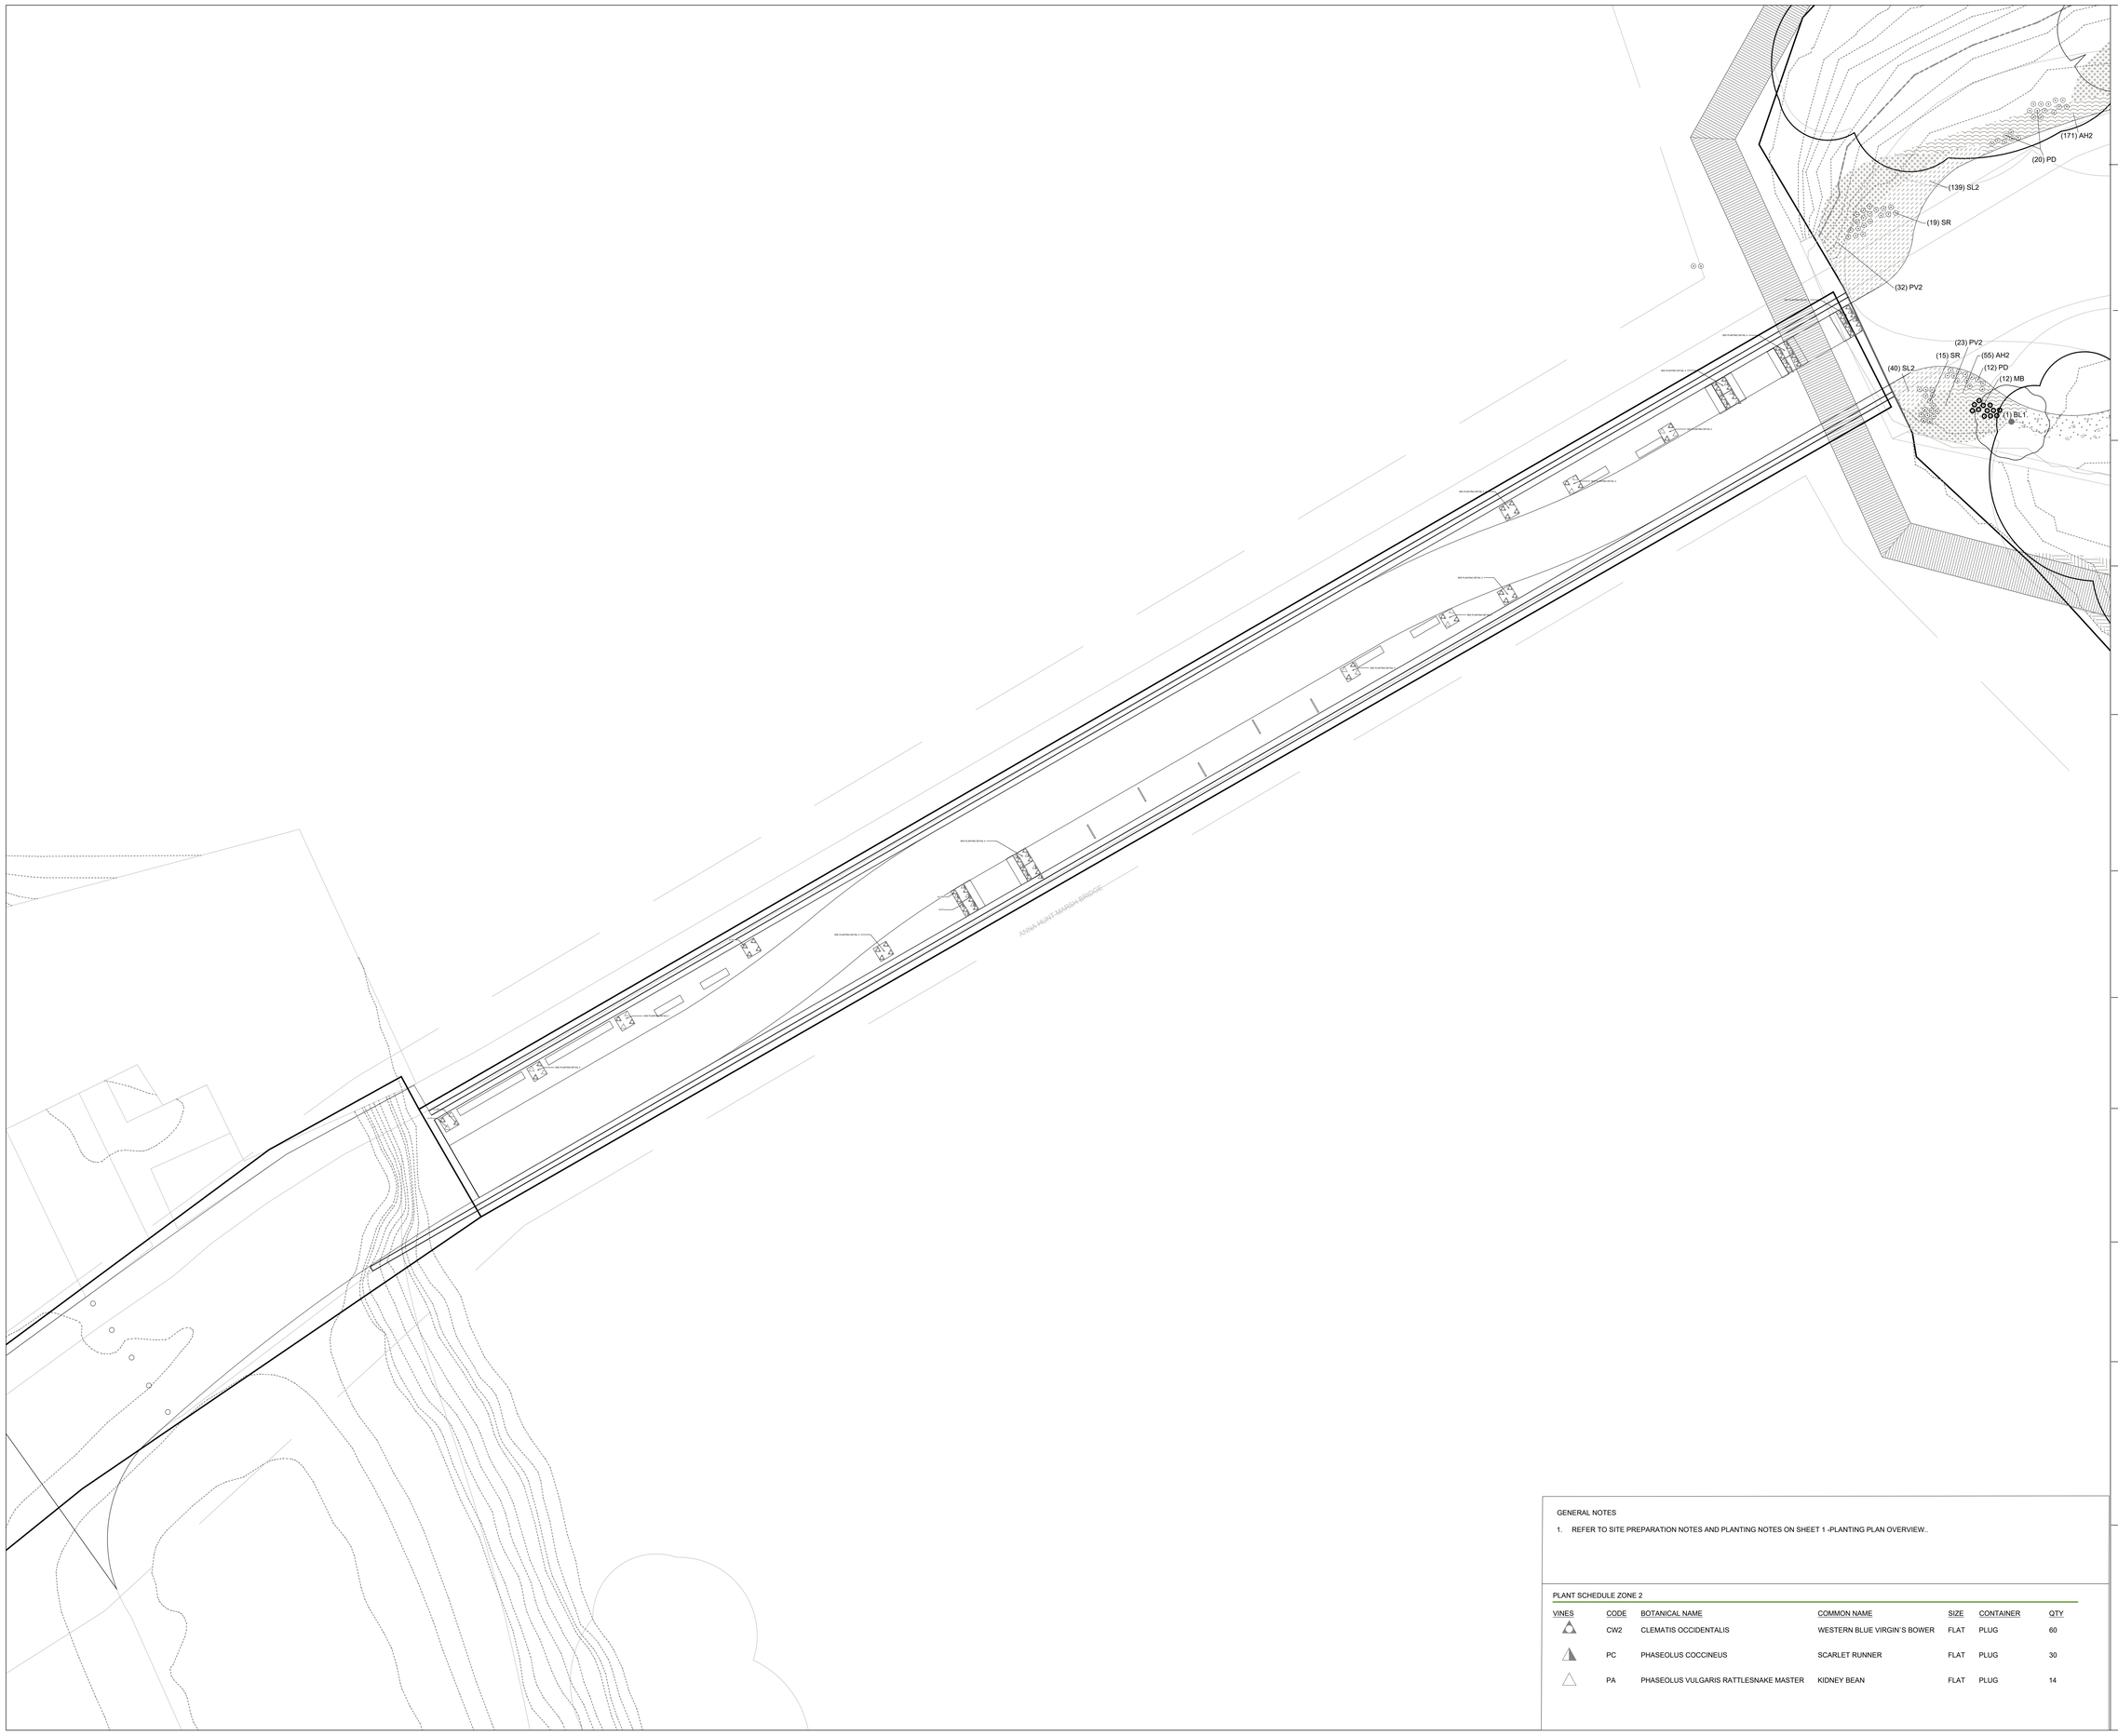

**NOT A CONSTRUCTION DOCUMENT

**NOT TO SCALE. ELEMENTS MAY NOT REFLECT ACTUAL EXISTENCE, SIZE, LOCATION, OR CHARACTERISTICS

HINSDALE ISLAND GREENWAY

BRATTLEBORO, VT AND HINSDALE, NH

SEAL/SIGNATURE:

N/A

REVISIONS:

N/A

ISSUED FOR:

EXISTING BRIDGES SUBCOMMITTEE

DRAWN BY:

CHRISTOPHER RAMAGE

CHECKED BY:

N/A

DATE:

2/25/2021

SCALE: 1" = 10'

5 15 25 FT

SHEET TITLE:

HINSDALE ISLAND GREENWAY - CONCEPTUAL RESTORATION AND PLANTING PLAN - ZONE 2 (3 0F 8)

SHEET NUMBER:

3

GENERAL NOTES

1. REFER TO SITE PREPARATION NOTES AND PLANTING NOTES ON SHEET 1 -PLANTING PLAN OVERVIEW..

PLANT SCHEDULE ZONE 2

VINES	CODE	BOTANICAL NAME	COMMON NAME	SIZE	CONTAINER	QTY
	CW2	CLEMATIS OCCIDENTALIS	WESTERN BLUE VIRGIN`S BOWER	FLAT	PLUG	60
	PC	PHASEOLUS COCCINEUS	SCARLET RUNNER	FLAT	PLUG	30
	PA	PHASEOLUS VULGARIS RATTLESNAKE MASTER	KIDNEY BEAN	FLAT	PLUG	14

GENERAL NOTES

1. REFER TO SITE PREPARATION NOTES AND PLANTING NOTES ON SHEET 1 -PLANTING PLAN OVERVIEW..

PLANT SCHEDULE ZONE 3

TREES	CODE	BOTANICAL NAME	COMMON NAME	SIZE	CONTAINER	QTY
	AR	ACER RUBRUM	RED MAPLE	1.5" CAL.	POT	3
	AS	ACER SACCHARINUM	SILVER MAPLE	0.75" CAL.	WHIP	2
	BA	BETULA ALLEGHANIENSIS	YELLOW BIRCH	8` HT.	POT	7
	BL1	BETULA LENTA	SWEET BIRCH	2" CAL.	POT	9
	BL2	BETULA LENTA	SWEET BIRCH	5` HT.	WHIP	6
	CO	CELTIS OCCIDENTALIS	COMMON HACKBERRY	4` HT.	WHIP	1
	PH2	POPULUS DELTOIDES	EASTERN COTTONWOOD	3" CAL.	B&B	3
	PH1	POPULUS DELTOIDES	EASTERN COTTONWOOD	8` HT.	WHIP	8
	QR1	QUERCUS RUBRA	RED OAK	2.5" CAL.	B&B	1
	QR2	QUERCUS RUBRA	RED OAK	5` HT.	WHIP	1

PLANT SCHEDULE ZONE 3

GROUND COVERS	CODE	BOTANICAL NAME	COMMON NAME	SIZE	CONTAINER	SPACING	QTY
	DP	DENNSTAEDTIA PUNCTILOBULA	HAY-SCENTED FERN	FLAT	PLUG	18" o.c.	42
GRASSES	**CODE**	**BOTANICAL NAME**	**COMMON NAME**	**SIZE**	**CONTAINER**	**SPACING**	**QTY**
	AH2	AGROSTIS HYEMALIS	SMALL BENTGRASS	FLAT	PLUG	12" o.c.	1,760
	BC2	BOUTELOUA CURTIPENDULA	SIDE OATS GRAMA	FLAT	PLUG	18" o.c.	377
	DC	DICHANTHELIUM CLANDESTINUM	DEER TONGUE	FLAT	PLUG	18" o.c.	725
	PV2	PANICUM VIRGATUM	SWITCH GRASS	FLAT	PLUG	30" o.c.	411
	SL2	SCHIZACHYRIUM SCOPARIUM	LITTLE BLUESTEM	FLAT	PLUG	18" o.c.	1,311

PLANT SCHEDULE ZONE 3

SHRUBS	CODE	BOTANICAL NAME	COMMON NAME	SIZE	CONTAINER	QTY
	CA	CLETHRA ALNIFOLIA	SUMMERSWEET CLETHRA	25 GAL.	POT	32
	CA3	CORNUS AMOMUM	SILKY DOGWOOD	5` HT.	LIVESTAKE	6
	CR	CORNUS SERICEA	RED TWIG DOGWOOD	4` HT.	LIVESTAKE	14
	CA2	CORYLUS AMERICANA	AMERICAN HAZELNUT	5` HT.		12
	CW	CORYLUS CORNUTA	WESTERN HAZELNUT	4` HT.	POT	12
	IW	ILEX VERTICILLATA	WINTERBERRY	15 GAL.	POT	3
	IW2	ILEX VERTICILLATA	WINTERBERRY	30 GAL.	POT	3
	VH	VACCINIUM CORYMBOSUM	HIGHBUSH BLUEBERRY	30 GAL.	POT	6
	VA	VIBURNUM DENTATUM	VIBURNUM	25 GAL.	POT	17
	VP	VIBURNUM NUDUM	POSSUMHAW	25 GAL.	POT	3
VINES	**CODE**	**BOTANICAL NAME**	**COMMON NAME**	**SIZE**	**CONTAINER**	**QTY**
	CW2	CLEMATIS OCCIDENTALIS	WESTERN BLUE VIRGIN`S BOWER	FLAT	PLUG	3
	PC	PHASEOLUS COCCINEUS	SCARLET RUNNER	FLAT	PLUG	3
FERN	**CODE**	**BOTANICAL NAME**	**COMMON NAME**	**SIZE**	**CONTAINER**	**QTY**
	DP2	DENNSTAEDTIA PUNCTILOBULA	HAY-SCENTED FERN	FLAT	PLUG	100
	MV	MATTEUCCIA STRUTHIOPTERIS PENSYLVANICA	OSTRICH FERN	FLAT	PLUG	81
	OS	ONOCLEA SENSIBILIS	SENSITIVE FERN	FLAT	PLUG	80
	OC	OSMUNDA CINNAMOMEA	CINNAMON FERN	FLAT	PLUG	65
ANNUALS/PERENNIALS	**CODE**	**BOTANICAL NAME**	**COMMON NAME**	**SIZE**	**CONTAINER**	**QTY**
	EG	EUTHAMIA GRAMINIFOLIA	GRASS LEAFED GOLDENROD	FLAT	PLUG	99
	GA	GAILLARDIA ARISTATA	BLANKET FLOWER	FLAT	PLUG	22
	MB	MONARDA FISTULOSA	BERGAMOT	FLAT	PLUG	203
	PD	PENSTEMON DIGITALIS	BEARDTONGUE	FLAT	PLUG	248
	PM	PYCNANTHEMUM MUTICUM	CLUSTERED MOUNTAINMINT	FLAT	PLUG	74
	PS	PYCNANTHEMUM TENUIFOLIUM	SLENDER MOUNTAIN MINT	FLAT	PLUG	34
	SR	SOLIDAGO RIGIDA	STIFF GOLDENROD	FLAT	PLUG	143
	SP	SYMPHYOTRICHUM PILOSUM	FROST ASTER	FLAT	PLUG	32
	SP2	SYMPHYOTRICHUM PUNICEUM	SWAMP ASTER	FLAT	PLUG	24
GRASSES	**CODE**	**BOTANICAL NAME**	**COMMON NAME**	**SIZE**	**CONTAINER**	**QTY**
	AH	AGROSTIS HYEMALIS	SMALL BENTGRASS	FLAT	PLUG	159
	CL	CHASMANTHIUM LATIFOLIUM	NORTHERN SEA OATS	FLAT	PLUG	104
	PV	PANICUM VIRGATUM	SWITCH GRASS	FLAT	PLUG	35
	SL	SCHIZACHYRIUM SCOPARIUM	LITTLE BLUESTEM	FLAT	PLUG	100

PLANT SCHEDULE ZONE 3

GROUND COVERS	CODE	BOTANICAL NAME	COMMON NAME	SIZE	CONTAINER	SPACING	QTY
		RESTORATION MIX 1					3,522 SF
	AH3	AGROSTIS HYEMALIS	SMALL BENTGRASS	SEED	SEED		282 SF
	AV	ANDROPOGON VIRGINICUS	BROOMSEDGE BLUESTEM	SEED	SEED		324 SF
	CF	CHAMAECRISTA FASCICULATA	PARTRIDGE PEA	SEED	SEED		106 SF
	DC3	DESMODIUM CANADENSE	SHOWY TICK TREFOIL	SEED	SEED		70 SF
	DC2	DICHANTHELIUM CLANDESTINUM	DEER TONGUE	SEED	SEED		704 SF
	EC	ELYMUS CANADENSIS	CANADA WILD RYE	SEED	SEED		352 SF
	ER	ELYMUS RIPARIUS	RIVERBANK RYE	SEED	SEED		352 SF
	JT	JUNCUS TENUIS	POVERTY RUSH	SEED	SEED		176 SF
	PI2	PARTHENOCISSUS QUINQUEFOLIA NONE	VIRGINIA CREEPER	SEED	SEED		106 SF
	PM2	PYCNANTHEMUM MUTICUM	CLUSTERED MOUNTAINMINT	SEED	SEED		14 SF
	SL3	SCHIZACHYRIUM SCOPARIUM	LITTLE BLUESTEM	SEED	SEED		880 SF
	SR2	SOLIDAGO RIGIDA	STIFF GOLDENROD	SEED	SEED		25 SF
	SW	SOLIDAGO RUGOSA	WRINKLELEAF GOLDENROD	SEED	SEED		25 SF
	SC	SYMPHYOTRICHUM CORDIFOLIUM	BLUE WOOD ASTER	SEED	SEED		106 SF
		RESTORATION MIX 2					8,954 SF
	BC3	BOEHMERIA CYLINDRICA	FALSE NETTLE	SEED	SEED		269 SF
	CI	CAREX INTUMESCENS	GREATER BLADDER SEDGE	SEED	SEED		895 SF
	CS2	CAREX SCOPARIA	BROOM SEDGE	SEED	SEED		716 SF
	CS	CINNA ARUNDINACEA	STOUT WOOD-REEDGRASS	SEED	SEED		1,522 SF
	DC4	DICHANTHELIUM CLANDESTINUM	DEER TONGUE	SEED	SEED		2,238 SF
	ER2	ELYMUS RIPARIUS	RIVERBANK RYE	SEED	SEED		1,343 SF
	EV	ELYMUS VIRGINICUS	VIRGINIA WILD RYE	SEED	SEED		448 SF
	EM	EUTROCHIUM MACULATUM	SPOTTED JOE PYE WEED	SEED	SEED		269 SF
	IC	IMPATIENS CAPENSIS	SPOTTED JEWELWEED	SEED	SEED		448 SF
	PI	PARTHENOCISSUS QUINQUEFOLIA NONE	VIRGINIA CREEPER	SEED	SEED		269 SF
	TP	THALICTRUM PUBESCENS	KING OF THE MEADOW	SEED	SEED		269 SF
	ZA2	ZIZIA AUREA	GOLDEN ALEXANDER	SEED	SEED		269 SF
		RESTORATION MIX 3					9,386 SF
	AH4	AGROSTIS HYEMALIS	SMALL BENTGRASS	SEED	SEED		1,408 SF
	AN	ARALIA NUDICAULIS	WILD SARSAPARILLA	SEED	SEED		188 SF
	CP	CAREX PENSYLVANICA	PENNSYLVANIA SEDGE	SEED	SEED		469 SF
	CS3	CINNA ARUNDINACEA	STOUT WOOD-REEDGRASS	SEED	SEED		1,408 SF
	DC5	DICHANTHELIUM CLANDESTINUM	DEER TONGUE	SEED	SEED		469 SF
	EC2	ELYMUS CANADENSIS	CANADA WILD RYE	SEED	SEED		939 SF
	ER3	ELYMUS RIPARIUS	RIVERBANK RYE	SEED	SEED		939 SF
	ED	EURYBIA DIVARICATA	WHITE WOOD ASTER	SEED	SEED		282 SF
	JT2	JUNCUS TENUIS	POVERTY RUSH	SEED	SEED		939 SF
	PS2	PYCNANTHEMUM TENUIFOLIUM	SLENDER MOUNTAIN MINT	SEED	SEED		282 SF
	SL4	SCHIZACHYRIUM SCOPARIUM	LITTLE BLUESTEM	SEED	SEED		939 SF
	SW2	SOLIDAGO RUGOSA	WRINKLELEAF GOLDENROD	SEED	SEED		282 SF
	SN	SYMPHYOTRICHUM NOVAE-ANGLIAE	NEW ENGLAND ASTER	SEED	SEED		282 SF
	SP3	SYMPHYOTRICHUM PILOSUM	FROST ASTER	SEED	SEED		282 SF
	ZA3	ZIZIA AUREA	GOLDEN ALEXANDER	SEED	SEED		282 SF

**NOT A CONSTRUCTION DOCUMENT

**NOT TO SCALE. ELEMENTS MAY NOT REFLECT ACTUAL EXISTENCE, SIZE, LOCATION, OR CHARACTERISTICS

HINSDALE ISLAND GREENWAY

BRATTLEBORO, VT AND HINSDALE, NH

SEAL/SIGNATURE:

N/A

REVISIONS:

N/A

ISSUED FOR:

EXISTING BRIDGES SUBCOMMITTEE

DRAWN BY:

CHRISTOPHER RAMAGE

CHECKED BY:

N/A

DATE:

2/25/2021

SCALE: 1" = 10'

5 15 25 FT

SHEET TITLE:

HINSDALE ISLAND GREENWAY - CONCEPTUAL RESTORATION AND PLANTING PLAN - ZONE 3 (4 0F 8)

SHEET NUMBER:

4

**NOT A CONSTRUCTION DOCUMENT

**NOT TO SCALE. ELEMENTS MAY NOT REFLECT ACTUAL EXISTENCE, SIZE, LOCATION, OR CHARACTERISTICS

HINSDALE ISLAND GREENWAY

BRATTLEBORO, VT AND HINSDALE, NH

SEAL/SIGNATURE:

N/A

REVISIONS:

N/A

ISSUED FOR:

EXISTING BRIDGES SUBCOMMITTEE

DRAWN BY:

CHRISTOPHER RAMAGE

CHECKED BY:

N/A

DATE:

2/25/2021

SCALE: 1" = 10'

5 15 25 FT

SHEET TITLE:

HINSDALE ISLAND GREENWAY - CONCEPTUAL RESTORATION AND PLANTING PLAN - ZONE 4 (5 0F 8)

SHEET NUMBER:

5

GENERAL NOTES

1. REFER TO SITE PREPARATION NOTES AND PLANTING NOTES ON SHEET 1 -PLANTING PLAN OVERVIEW..

PLANT SCHEDULE ZONE 4

SHRUBS	CODE	BOTANICAL NAME	COMMON NAME	SIZE	CONTAINER	QTY
	CR	CORNUS SERICEA	RED TWIG DOGWOOD	4` HT.	LIVESTAKE	12

**NOT A CONSTRUCTION DOCUMENT

**NOT TO SCALE. ELEMENTS MAY NOT REFLECT ACTUAL EXISTENCE, SIZE, LOCATION, OR CHARACTERISTICS

HINSDALE ISLAND GREENWAY

BRATTLEBORO, VT AND HINSDALE, NH

SEAL/SIGNATURE:

N/A

REVISIONS:

N/A

ISSUED FOR:

EXISTING BRIDGES SUBCOMMITTEE

DRAWN BY:

CHRISTOPHER RAMAGE

CHECKED BY:

N/A

DATE:

2/25/2021

SCALE: 1" = 10'

5 15 25 FT

SHEET TITLE:

HINSDALE ISLAND GREENWAY - CONCEPTUAL RESTORATION AND PLANTING PLAN - ZONE 5 (6 0F 9)

SHEET NUMBER:

6

GENERAL NOTES

1. REFER TO SITE PREPARATION NOTES AND PLANTING NOTES ON SHEET 1 -PLANTING PLAN OVERVIEW..

PLANT SCHEDULE ZONE 5

TREES	CODE	BOTANICAL NAME	COMMON NAME	SIZE	CONTAINER	QTY
	AS	ACER SACCHARINUM	SILVER MAPLE	0.75" CAL.	WHIP	3
	BA	BETULA ALLEGHANIENSIS	YELLOW BIRCH	8` HT.	POT	1
	BL1	BETULA LENTA	SWEET BIRCH	2" CAL.	POT	3
	BL2	BETULA LENTA	SWEET BIRCH	5` HT.	WHIP	5
	PH2	POPULUS DELTOIDES	EASTERN COTTONWOOD	3" CAL.	B&B	1
	PH1	POPULUS DELTOIDES	EASTERN COTTONWOOD	8` HT.	WHIP	8

PLANT SCHEDULE ZONE 5

GROUND COVERS	CODE	BOTANICAL NAME	COMMON NAME	SIZE	CONTAINER	SPACING	QTY
		RESTORATION MIX 1					1,363 SF
	AH3	AGROSTIS HYEMALIS	SMALL BENTGRASS	SEED	SEED		109 SF
	AV	ANDROPOGON VIRGINICUS	BROOMSEDGE BLUESTEM	SEED	SEED		125 SF
	CF	CHAMAECRISTA FASCICULATA	PARTRIDGE PEA	SEED	SEED		41 SF
	DC3	DESMODIUM CANADENSE	SHOWY TICK TREFOIL	SEED	SEED		27 SF
	DC2	DICHANTHELIUM CLANDESTINUM	DEER TONGUE	SEED	SEED		273 SF
	EC	ELYMUS CANADENSIS	CANADA WILD RYE	SEED	SEED		136 SF
	ER	ELYMUS RIPARIUS	RIVERBANK RYE	SEED	SEED		136 SF
	JT	JUNCUS TENUIS	POVERTY RUSH	SEED	SEED		68 SF
	PI2	PARTHENOCISSUS QUINQUEFOLIA NONE	VIRGINIA CREEPER	SEED	SEED		41 SF
	PM2	PYCNANTHEMUM MUTICUM	CLUSTERED MOUNTAINMINT	SEED	SEED		5 SF
	SL3	SCHIZACHYRIUM SCOPARIUM	LITTLE BLUESTEM	SEED	SEED		341 SF
	SR2	SOLIDAGO RIGIDA	STIFF GOLDENROD	SEED	SEED		10 SF
	SW	SOLIDAGO RUGOSA	WRINKLELEAF GOLDENROD	SEED	SEED		10 SF
	SC	SYMPHYOTRICHUM CORDIFOLIUM	BLUE WOOD ASTER	SEED	SEED		41 SF
		RESTORATION MIX 2					4,266 SF
	BC3	BOEHMERIA CYLINDRICA	FALSE NETTLE	SEED	SEED		128 SF
	CI	CAREX INTUMESCENS	GREATER BLADDER SEDGE	SEED	SEED		427 SF
	CS2	CAREX SCOPARIA	BROOM SEDGE	SEED	SEED		341 SF
	CS	CINNA ARUNDINACEA	STOUT WOOD-REEDGRASS	SEED	SEED		725 SF
	DC4	DICHANTHELIUM CLANDESTINUM	DEER TONGUE	SEED	SEED		1,067 SF
	ER2	ELYMUS RIPARIUS	RIVERBANK RYE	SEED	SEED		640 SF
	EV	ELYMUS VIRGINICUS	VIRGINIA WILD RYE	SEED	SEED		213 SF
	EM	EUTROCHIUM MACULATUM	SPOTTED JOE PYE WEED	SEED	SEED		128 SF
	IC	IMPATIENS CAPENSIS	SPOTTED JEWELWEED	SEED	SEED		213 SF
	PI	PARTHENOCISSUS QUINQUEFOLIA NONE	VIRGINIA CREEPER	SEED	SEED		128 SF
	TP	THALICTRUM PUBESCENS	KING OF THE MEADOW	SEED	SEED		128 SF
	ZA2	ZIZIA AUREA	GOLDEN ALEXANDER	SEED	SEED		128 SF
		RESTORATION MIX 3					1,528 SF
	AH4	AGROSTIS HYEMALIS	SMALL BENTGRASS	SEED	SEED		229 SF
	AN	ARALIA NUDICAULIS	WILD SARSAPARILLA	SEED	SEED		31 SF
	CP	CAREX PENSYLVANICA	PENNSYLVANIA SEDGE	SEED	SEED		76 SF
	CS3	CINNA ARUNDINACEA	STOUT WOOD-REEDGRASS	SEED	SEED		229 SF
	DC5	DICHANTHELIUM CLANDESTINUM	DEER TONGUE	SEED	SEED		76 SF
	EC2	ELYMUS CANADENSIS	CANADA WILD RYE	SEED	SEED		153 SF
	ER3	ELYMUS RIPARIUS	RIVERBANK RYE	SEED	SEED		153 SF
	ED	EURYBIA DIVARICATA	WHITE WOOD ASTER	SEED	SEED		46 SF
	JT2	JUNCUS TENUIS	POVERTY RUSH	SEED	SEED		153 SF
	PS2	PYCNANTHEMUM TENUIFOLIUM	SLENDER MOUNTAIN MINT	SEED	SEED		46 SF
	SL4	SCHIZACHYRIUM SCOPARIUM	LITTLE BLUESTEM	SEED	SEED		153 SF
	SW2	SOLIDAGO RUGOSA	WRINKLELEAF GOLDENROD	SEED	SEED		46 SF
	SN	SYMPHYOTRICHUM NOVAE-ANGLIAE	NEW ENGLAND ASTER	SEED	SEED		46 SF
	SP3	SYMPHYOTRICHUM PILOSUM	FROST ASTER	SEED	SEED		46 SF
	ZA3	ZIZIA AUREA	GOLDEN ALEXANDER	SEED	SEED		46 SF

PLANT SCHEDULE ZONE 5

SHRUBS	CODE	BOTANICAL NAME	COMMON NAME	SIZE	CONTAINER	QTY
	AR2	ALNUS RUGOSA	SPECKLED ALDER	4` HT.	LIVESTAKE	5
	CA3	CORNUS AMOMUM	SILKY DOGWOOD	5` HT.	LIVESTAKE	15
	CR	CORNUS SERICEA	RED TWIG DOGWOOD	4` HT.	LIVESTAKE	11
FERN	CODE	BOTANICAL NAME	COMMON NAME	SIZE	CONTAINER	QTY
	DP2	DENNSTAEDTIA PUNCTILOBULA	HAY-SCENTED FERN	FLAT	PLUG	50
	MV	MATTEUCCIA STRUTHIOPTERIS PENSYLVANICA	OSTRICH FERN	FLAT	PLUG	159
	OS	ONOCLEA SENSIBILIS	SENSITIVE FERN	FLAT	PLUG	28
ANNUALS/PERENNIALS	CODE	BOTANICAL NAME	COMMON NAME	SIZE	CONTAINER	QTY
	MB	MONARDA FISTULOSA	BERGAMOT	FLAT	PLUG	8
	PD	PENSTEMON DIGITALIS	BEARDTONGUE	FLAT	PLUG	13
	PM	PYCNANTHEMUM MUTICUM	CLUSTERED MOUNTAINMINT	FLAT	PLUG	23
	SL5	SAGITTARIA LATIFOLIA	LANCE-LEAFED ARROWHEAD	FLAT	PLUG	13
	SR	SOLIDAGO RIGIDA	STIFF GOLDENROD	FLAT	PLUG	32
	SP	SYMPHYOTRICHUM PILOSUM	FROST ASTER	FLAT	PLUG	15
	TL	TYPHA LATIFOLIA	BROAD LEAVED CATTAIL	FLAT	PLUG	202
GRASSES	CODE	BOTANICAL NAME	COMMON NAME	SIZE	CONTAINER	QTY
	BC	BOUTELOUA CURTIPENDULA	SIDE OATS GRAMA	FLAT	PLUG	54
	GS	GLYCERIA STRIATA	FOWL MANNA GRASS	FLAT	PLUG	20
	PV	PANICUM VIRGATUM	SWITCH GRASS	FLAT	PLUG	18
	SL	SCHIZACHYRIUM SCOPARIUM	LITTLE BLUESTEM	FLAT	PLUG	155

GENERAL NOTES

1. REFER TO SITE PREPARATION NOTES AND PLANTING NOTES ON SHEET 1 -PLANTING PLAN OVERVIEW..

PLANT SCHEDULE ZONE 6

TREES	CODE	BOTANICAL NAME	COMMON NAME	SIZE	CONTAINER	QTY
	AS	ACER SACCHARINUM	SILVER MAPLE	0.75" CAL.	WHIP	1
	BL1	BETULA LENTA	SWEET BIRCH	2" CAL.	POT	7
	QR1	QUERCUS RUBRA	RED OAK	2.5" CAL.	B&B	2
	QR2	QUERCUS RUBRA	RED OAK	5` HT.	WHIP	7

SHRUBS	CODE	BOTANICAL NAME	COMMON NAME	SIZE	CONTAINER	QTY
	AR2	ALNUS RUGOSA	SPECKLED ALDER	4` HT.	LIVESTAKE	7
	CA3	CORNUS AMOMUM	SILKY DOGWOOD	5` HT.	LIVESTAKE	9
	CA2	CORYLUS AMERICANA	AMERICAN HAZELNUT	5` HT.		5
	VA	VIBURNUM DENTATUM	VIBURNUM	25 GAL.	POT	7

VINES	CODE	BOTANICAL NAME	COMMON NAME	SIZE	CONTAINER	QTY
	CW2	CLEMATIS OCCIDENTALIS	WESTERN BLUE VIRGIN`S BOWER	FLAT	PLUG	1
	PC	PHASEOLUS COCCINEUS	SCARLET RUNNER	FLAT	PLUG	1

ANNUALS/PERENNIALS	CODE	BOTANICAL NAME	COMMON NAME	SIZE	CONTAINER	QTY
	LS	LIATRIS SPICATA	SPIKE GAYFEATHER	FLAT	PLUG	9
	MB	MONARDA FISTULOSA	BERGAMOT	FLAT	PLUG	32
	SR	SOLIDAGO RIGIDA	STIFF GOLDENROD	FLAT	PLUG	28
	SP	SYMPHYOTRICHUM PILOSUM	FROST ASTER	FLAT	PLUG	15

GRASSES	CODE	BOTANICAL NAME	COMMON NAME	SIZE	CONTAINER	QTY
	AH	AGROSTIS HYEMALIS	SMALL BENTGRASS	FLAT	PLUG	73
	PV	PANICUM VIRGATUM	SWITCH GRASS	FLAT	PLUG	52
	SL	SCHIZACHYRIUM SCOPARIUM	LITTLE BLUESTEM	FLAT	PLUG	61

GROUND COVERS	CODE	BOTANICAL NAME	COMMON NAME	SIZE	CONTAINER	SPACING	QTY
		RESTORATION MIX 1					19,816 SF
	AH3	AGROSTIS HYEMALIS	SMALL BENTGRASS	SEED	SEED		1,585 SF
	AV	ANDROPOGON VIRGINICUS	BROOMSEDGE BLUESTEM	SEED	SEED		1,823 SF
	CF	CHAMAECRISTA FASCICULATA	PARTRIDGE PEA	SEED	SEED		594 SF
	DC3	DESMODIUM CANADENSE	SHOWY TICK TREFOIL	SEED	SEED		396 SF
	DC2	DICHANTHELIUM CLANDESTINUM	DEER TONGUE	SEED	SEED		3,963 SF
	EC	ELYMUS CANADENSIS	CANADA WILD RYE	SEED	SEED		1,982 SF
	ER	ELYMUS RIPARIUS	RIVERBANK RYE	SEED	SEED		1,982 SF
	JT	JUNCUS TENUIS	POVERTY RUSH	SEED	SEED		991 SF
	PI2	PARTHENOCISSUS QUINQUEFOLIA NONE	VIRGINIA CREEPER	SEED	SEED		594 SF
	PM2	PYCNANTHEMUM MUTICUM	CLUSTERED MOUNTAINMINT	SEED	SEED		79 SF
	SL3	SCHIZACHYRIUM SCOPARIUM	LITTLE BLUESTEM	SEED	SEED		4,954 SF
	SR2	SOLIDAGO RIGIDA	STIFF GOLDENROD	SEED	SEED		139 SF
	SW	SOLIDAGO RUGOSA	WRINKLELEAF GOLDENROD	SEED	SEED		139 SF
	SC	SYMPHYOTRICHUM CORDIFOLIUM	BLUE WOOD ASTER	SEED	SEED		594 SF
		RESTORATION MIX 3					5,375 SF
	AH4	AGROSTIS HYEMALIS	SMALL BENTGRASS	SEED	SEED		806 SF
	AN	ARALIA NUDICAULIS	WILD SARSAPARILLA	SEED	SEED		107 SF
	CP	CAREX PENSYLVANICA	PENNSYLVANIA SEDGE	SEED	SEED		269 SF
	CS3	CINNA ARUNDINACEA	STOUT WOOD-REEDGRASS	SEED	SEED		806 SF
	DC5	DICHANTHELIUM CLANDESTINUM	DEER TONGUE	SEED	SEED		269 SF
	EC2	ELYMUS CANADENSIS	CANADA WILD RYE	SEED	SEED		537 SF
	ER3	ELYMUS RIPARIUS	RIVERBANK RYE	SEED	SEED		537 SF
	ED	EURYBIA DIVARICATA	WHITE WOOD ASTER	SEED	SEED		161 SF
	JT2	JUNCUS TENUIS	POVERTY RUSH	SEED	SEED		537 SF
	PS2	PYCNANTHEMUM TENUIFOLIUM	SLENDER MOUNTAIN MINT	SEED	SEED		161 SF
	SL4	SCHIZACHYRIUM SCOPARIUM	LITTLE BLUESTEM	SEED	SEED		537 SF
	SW2	SOLIDAGO RUGOSA	WRINKLELEAF GOLDENROD	SEED	SEED		161 SF
	SN	SYMPHYOTRICHUM NOVAE-ANGLIAE	NEW ENGLAND ASTER	SEED	SEED		161 SF
	SP3	SYMPHYOTRICHUM PILOSUM	FROST ASTER	SEED	SEED		161 SF
	ZA3	ZIZIA AUREA	GOLDEN ALEXANDER	SEED	SEED		161 SF

(1) BL1
(7) VA
(8) SR
(7) SP
(5) SR
(5) CA2
(8) SP
(15) SR
(1) BL1
(11) MB
(1) QR2
(1) QR2
(1) QR2
(1) QR2
(1) AS
(26) PV
(1) BL1
(1) BL1
(1) BL1
(26) PV
(9) MB
(12) MB
(9) LS
(61) SL
(1) QR1
(1) BL1
(73) AH
(1) QR2
(1) QR2
(1) QR1
(9) CA3
(7) AR2

**NOT A CONSTRUCTION DOCUMENT

**NOT TO SCALE. ELEMENTS MAY NOT REFLECT ACTUAL EXISTENCE, SIZE, LOCATION, OR CHARACTERISTICS

HINSDALE ISLAND GREENWAY

BRATTLEBORO, VT AND HINSDALE, NH

SEAL/SIGNATURE:

N/A

REVISIONS:

N/A

ISSUED FOR:

EXISTING BRIDGES SUBCOMMITTEE

DRAWN BY:

CHRISTOPHER RAMAGE

CHECKED BY:

N/A

DATE:

2/25/2021

SCALE: 1" = 10'

5 15 25 FT

SHEET TITLE:

HINSDALE ISLAND GREENWAY - CONCEPTUAL RESTORATION AND PLANTING PLAN - ZONE 6 (7 0F 9)

SHEET NUMBER:

7

PLANT SCHEDULE ZONE 7

TREES	CODE	BOTANICAL NAME	COMMON NAME	SIZE	CONTAINER	QTY
	AS	ACER SACCHARINUM	SILVER MAPLE	0.75" CAL.	WHIP	5
	PO	PLATANUS OCCIDENTALIS	AMERICAN SYCAMORE	1.5" CAL.	B&B	6

VINES	CODE	BOTANICAL NAME	COMMON NAME	SIZE	CONTAINER	QTY
	CW2	CLEMATIS OCCIDENTALIS	WESTERN BLUE VIRGIN`S BOWER	FLAT	PLUG	27
	PC	PHASEOLUS COCCINEUS	SCARLET RUNNER	FLAT	PLUG	11
	PA	PHASEOLUS VULGARIS RATTLESNAKE MASTER	KIDNEY BEAN	FLAT	PLUG	8

GROUND COVERS	CODE	BOTANICAL NAME	COMMON NAME	SIZE	CONTAINER	SPACING	QTY
		RESTORATION MIX 2					4,936 SF
	BC3	BOEHMERIA CYLINDRICA	FALSE NETTLE	SEED	SEED		148 SF
	CI	CAREX INTUMESCENS	GREATER BLADDER SEDGE	SEED	SEED		494 SF
	CS2	CAREX SCOPARIA	BROOM SEDGE	SEED	SEED		395 SF
	CS	CINNA ARUNDINACEA	STOUT WOOD-REEDGRASS	SEED	SEED		839 SF
	DC4	DICHANTHELIUM CLANDESTINUM	DEER TONGUE	SEED	SEED		1,234 SF
	ER2	ELYMUS RIPARIUS	RIVERBANK RYE	SEED	SEED		740 SF
	EV	ELYMUS VIRGINICUS	VIRGINIA WILD RYE	SEED	SEED		247 SF
	EM	EUTROCHIUM MACULATUM	SPOTTED JOE PYE WEED	SEED	SEED		148 SF
	IC	IMPATIENS CAPENSIS	SPOTTED JEWELWEED	SEED	SEED		247 SF
	PI	PARTHENOCISSUS QUINQUEFOLIA NONE	VIRGINIA CREEPER	SEED	SEED		148 SF
	TP	THALICTRUM PUBESCENS	KING OF THE MEADOW	SEED	SEED		148 SF
	ZA2	ZIZIA AUREA	GOLDEN ALEXANDER	SEED	SEED		148 SF
		RESTORATION MIX 3					2,647 SF
	AH4	AGROSTIS HYEMALIS	SMALL BENTGRASS	SEED	SEED		397 SF
	AN	ARALIA NUDICAULIS	WILD SARSAPARILLA	SEED	SEED		53 SF
	CP	CAREX PENSYLVANICA	PENNSYLVANIA SEDGE	SEED	SEED		132 SF
	CS3	CINNA ARUNDINACEA	STOUT WOOD-REEDGRASS	SEED	SEED		397 SF
	DC5	DICHANTHELIUM CLANDESTINUM	DEER TONGUE	SEED	SEED		132 SF
	EC2	ELYMUS CANADENSIS	CANADA WILD RYE	SEED	SEED		265 SF
	ER3	ELYMUS RIPARIUS	RIVERBANK RYE	SEED	SEED		265 SF
	ED	EURYBIA DIVARICATA	WHITE WOOD ASTER	SEED	SEED		79 SF
	JT2	JUNCUS TENUIS	POVERTY RUSH	SEED	SEED		265 SF
	PS2	PYCNANTHEMUM TENUIFOLIUM	SLENDER MOUNTAIN MINT	SEED	SEED		79 SF
	SL4	SCHIZACHYRIUM SCOPARIUM	LITTLE BLUESTEM	SEED	SEED		265 SF
	SW2	SOLIDAGO RUGOSA	WRINKLELEAF GOLDENROD	SEED	SEED		79 SF
	SN	SYMPHYOTRICHUM NOVAE-ANGLIAE	NEW ENGLAND ASTER	SEED	SEED		79 SF
	SP3	SYMPHYOTRICHUM PILOSUM	FROST ASTER	SEED	SEED		79 SF
	ZA3	ZIZIA AUREA	GOLDEN ALEXANDER	SEED	SEED		79 SF

GENERAL NOTES

1. REFER TO SITE PREPARATION NOTES AND PLANTING NOTES ON SHEET 1 -PLANTING PLAN OVERVIEW..

(1) AS
(26) PV
(1) BL1
(26) PV
(9) MB
(1) BL1
(1) PO
(1) AS
(1) AS
(1) AS
(1) AS
(1) PO
(1) PO
(1) PO
(1) AS
(1) PO
(1) PO
(1) PO
CHARLES DANA BRIDGE
NH DOT STORMWATER BASIN

**NOT A CONSTRUCTION DOCUMENT

**NOT TO SCALE. ELEMENTS MAY NOT REFLECT ACTUAL EXISTENCE, SIZE, LOCATION, OR CHARACTERISTICS

HINSDALE ISLAND GREENWAY

BRATTLEBORO, VT AND HINSDALE, NH

SEAL/SIGNATURE:

N/A

REVISIONS:

N/A

ISSUED FOR:

EXISTING BRIDGES SUBCOMMITTEE

DRAWN BY:

CHRISTOPHER RAMAGE

CHECKED BY:

N/A

DATE:

2/25/2021

SCALE: 1" = 10'

5 15 25 FT

SHEET TITLE:

HINSDALE ISLAND GREENWAY - CONCEPTUAL RESTORATION AND PLANTING PLAN - ZONE 7 (8 0F 9)

SHEET NUMBER:

8

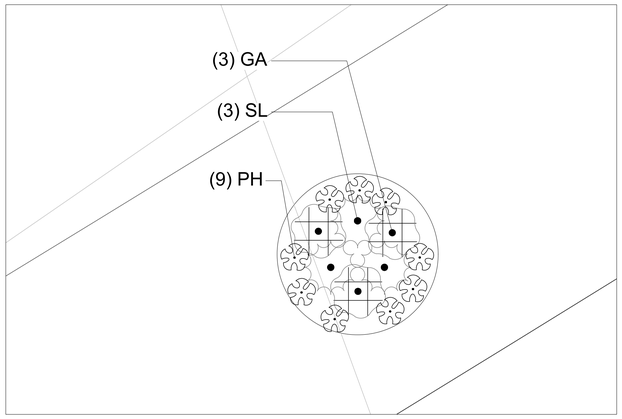

PLANTING DETAIL 1

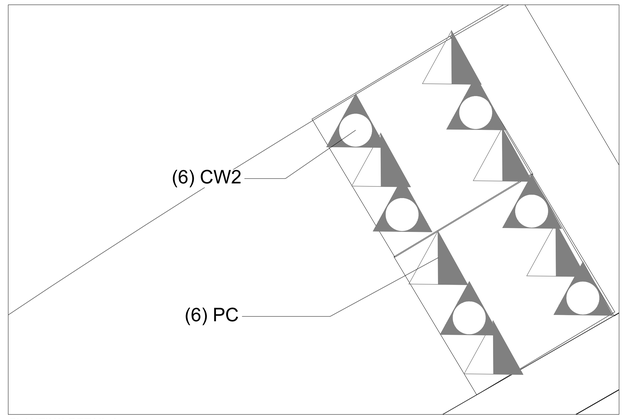

PLANTING DETAIL 4

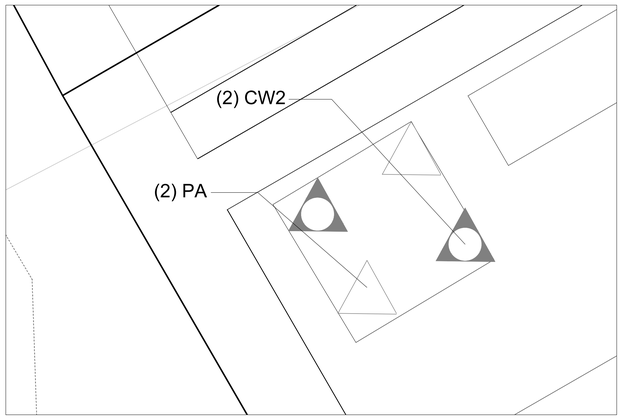

PLANTING DETAIL 2

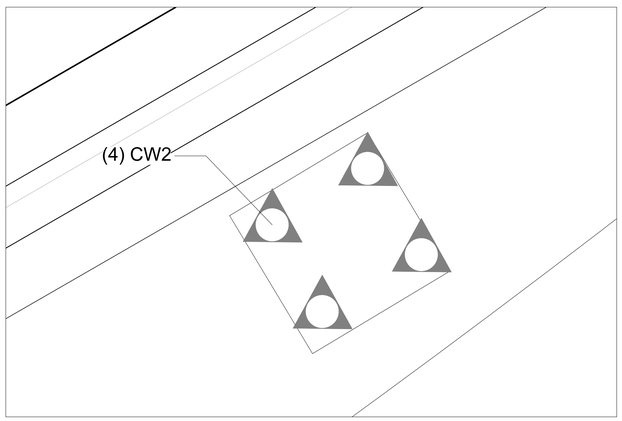

PLANTING DETAIL 3

**NOT A CONSTRUCTION DOCUMENT

**NOT TO SCALE. ELEMENTS MAY NOT REFLECT ACTUAL EXISTENCE, SIZE, LOCATION, OR CHARACTERISTICS

HINSDALE ISLAND GREENWAY

BRATTLEBORO, VT AND HINSDALE, NH

SEAL/SIGNATURE:

N/A

REVISIONS:

N/A

ISSUED FOR:

EXISTING BRIDGES SUBCOMMITTEE

DRAWN BY:

CHRISTOPHER RAMAGE

CHECKED BY:

N/A

DATE:

2/25/2021

SCALE: 1" = 1'

0.5 1.0 1.5 FT

SHEET TITLE:

HINSDALE ISLAND GREENWAY - CONCEPTUAL RESTORATION AND PLANTING PLAN - DETAILS (9 0F 9)

SHEET NUMBER:

9